Key

01A

ADVANCED WARNING

ACCESS TO ROAD AHEAD CLOSED ON ___ TO ___ FOR ___ DAY(S)

FROM __/__
TO __/__

P7105

750mm

ROAD CLOSED 01

02

Diversion ENDS 03

Diverted traffic 04

Diverted traffic 05

Diverted traffic 06

Diversion 07

Diversion 08

Diversion 09

ROAD AHEAD CLOSED 10

Diverted traffic 11

Diverted traffic 12

Diverted traffic 13

Diverted traffic 14

ROAD CLOSED AHEAD AT LEVEL CROSSING 15

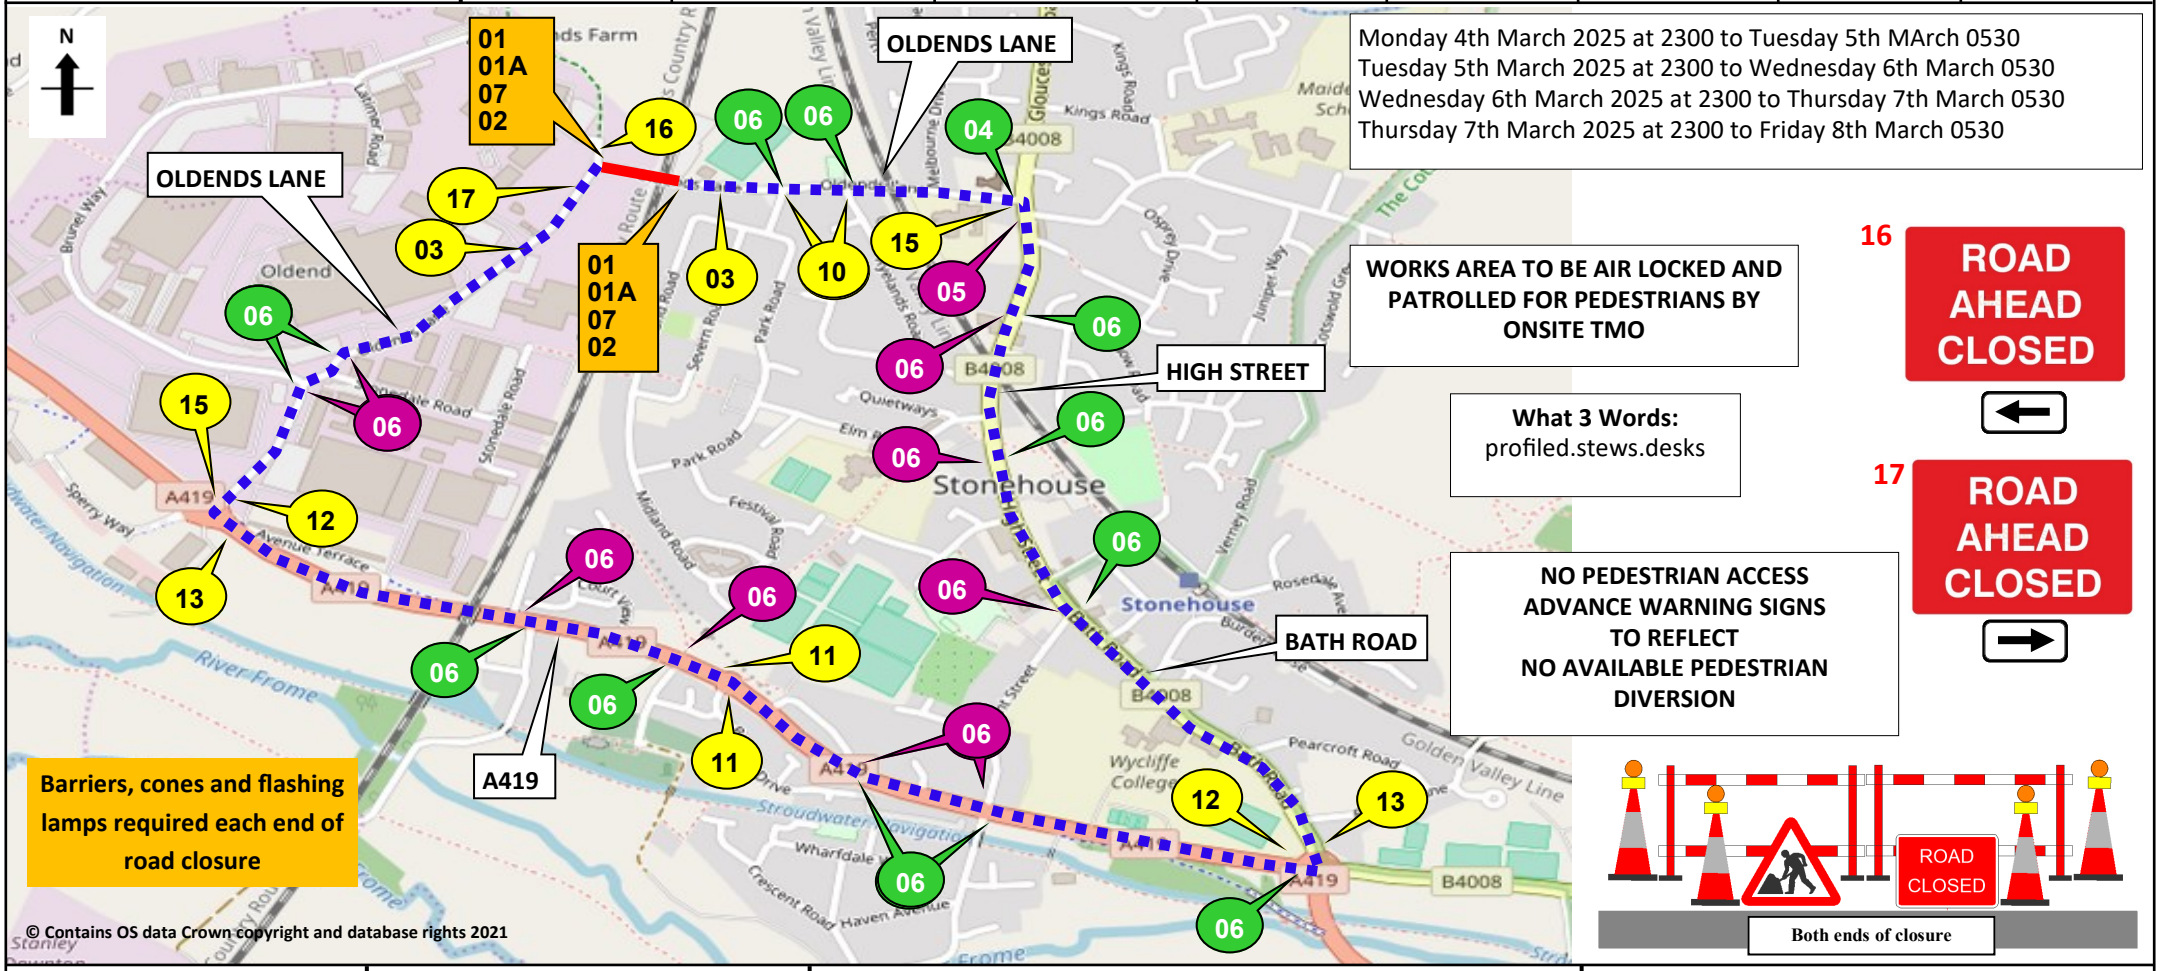

Monday 4th March 2025 at 2300 to Tuesday 5th MArch 0530
Tuesday 5th March 2025 at 2300 to Wednesday 6th March 0530
Wednesday 6th March 2025 at 2300 to Thursday 7th March 0530
Thursday 7th March 2025 at 2300 to Friday 8th March 0530

WORKS AREA TO BE AIR LOCKED AND PATROLLED FOR PEDESTRIANS BY ONSITE TMO

What 3 Words:
profiled.stews.desks

NO PEDESTRIAN ACCESS ADVANCE WARNING SIGNS TO REFLECT NO AVAILABLE PEDESTRIAN DIVERSION

16 ROAD AHEAD CLOSED

17 ROAD AHEAD CLOSED

Sunbelt Rentals UK (Traffic Management)
Kemble Airfield Enterprise Park
Cirencester Road
Kemble
GL7 6BQ
☎ 03700 500 792
0845 004 7105

Note
1. All equipment shall be approved and shall comply with the Department Of Transport specification MCE0111. This drawing does not show the normal road works signage that will be required as per Chapter 8.
2. All signs to be in accordance with TSRGD 2016 and to minimum class retroflective.
3. Minimum height of lettering to be 60mm and sign boards to be 1000mm (750mm where appropriate).

This drawing is protected by copyright and the information contained therein is confidential.
This drawing may not be copied and the information therein may not be used, or disclosed to a third party, wholly or in part with the written permission of Sunbelt Rentals UK (Traffic Management).

CROWN COPYRIGHT DATA REPRODUCED BY PERMISSION OF THE CONTROLLER OF HMSO

CLIENT DETAILS	REP/DEPOT	DRAWN BY
NETWORK RAIL	NB/213	NB/213

DATE	SHEET No	VERSION NUMBER
28/06/2024	1 OF 1	001

AMENDED DATE	AMENDED BY	SCALE
		NOT TO SCALE

This layout is for installation by NRSWA, Lantra 12A,12B,12D qualified persons.

ADDRESS
Oldends Lane
Level Crossing
Stonehouse
GL10 2DG

BUS ROUTE AFFECTED

ROAD CLOSURE
DIVERSION
CLOCKWISE DIVERSION
ANTI-CLOCKWISE DIVERSION
ROAD CLOSURE SIGN

ROAD CLOSURE LENGTH (APPROX)	250 M
ROAD CLOSURE WIDTH (APPROX)	5.2 M

Contract Number 213-S015785