**Key**

01A — ADVANCED WARNING — ACCESS TO ROAD AHEAD CLOSED ON ___ TO ___ FOR ___ DAY(S) — FROM __/__ TO __/__

P7105 — 750mm

01 — ROAD CLOSED

02

03 — Diversion ENDS

04 — Diverted traffic →

05 — ← Diverted traffic

06 — Diverted traffic ↑

07 — Diversion →

08 — Diversion ←

09 — Diversion ↑

10 — ROAD AHEAD CLOSED

11 — Diverted traffic

12 — Diverted traffic

13 — Diverted traffic

14 — Diverted traffic

15 — ROAD CLOSED AHEAD AT LEVEL CROSSING

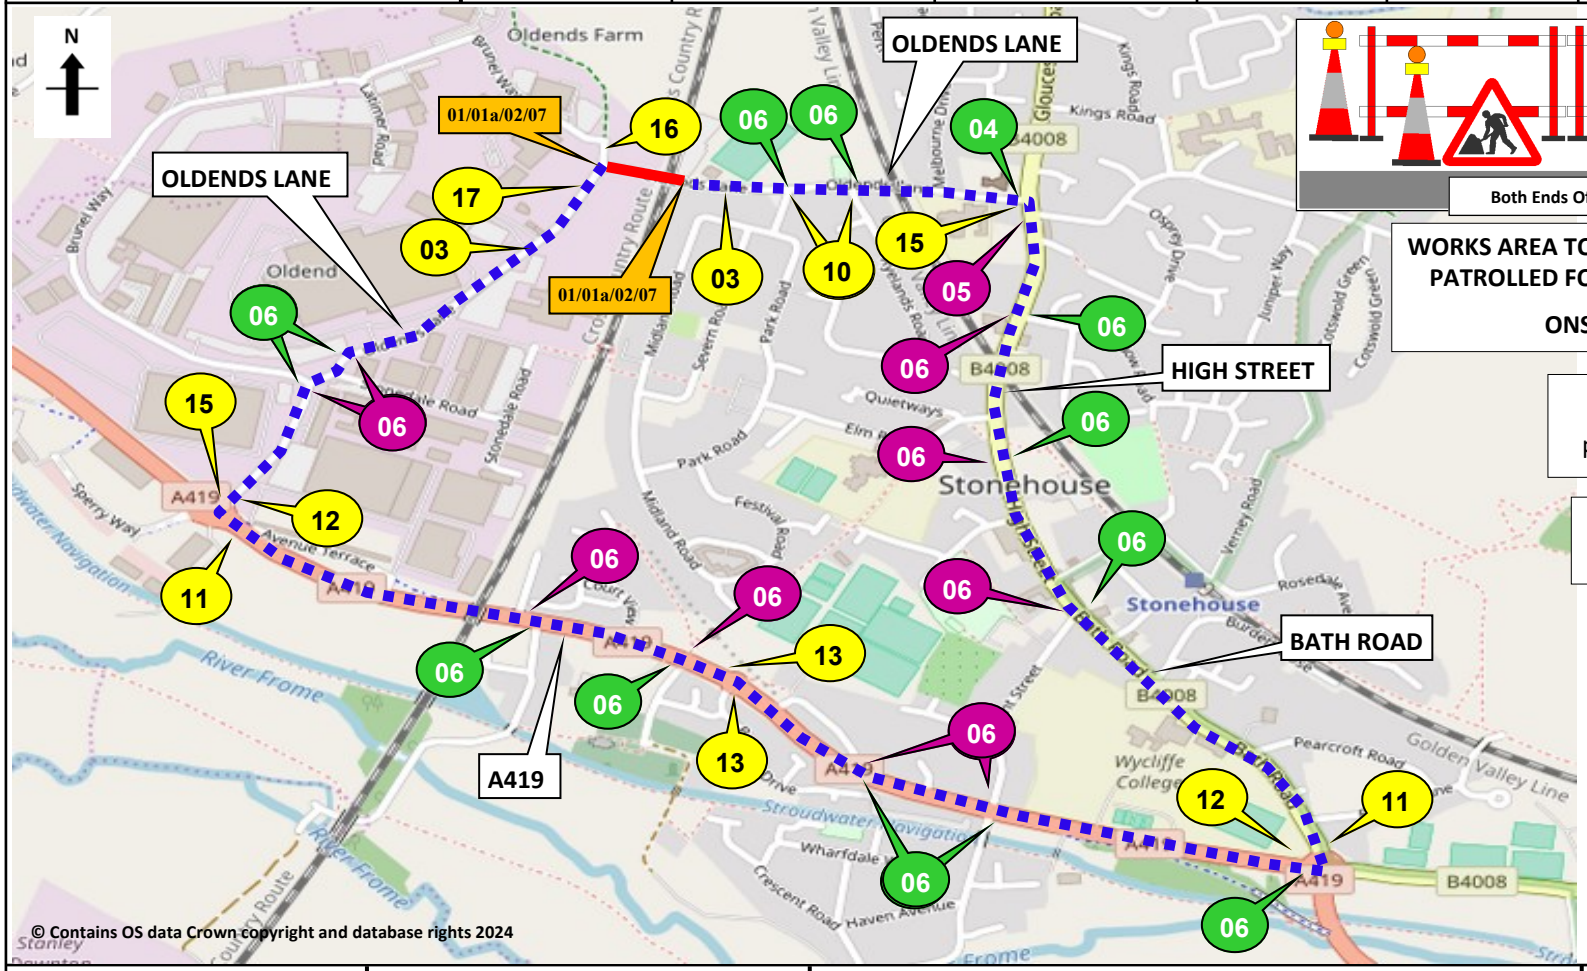


© Contains OS data Crown copyright and database rights 2024

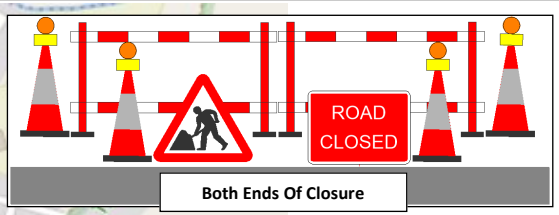


Both Ends Of Closure

**WORKS AREA TO BE AIR LOCKED AND PATROLLED FOR PEDESTRIANS BY ONSITE TMO**

**What 3 Words:**
profiled.stews.desks

**Diversion Length:**
**2.7 Miles**

16 — ROAD AHEAD CLOSED ←

17 — ROAD AHEAD CLOSED →

20 — CYCLISTS AND PEDESTRIANS WAIT HERE TO BE ESCORTED

**RADIOS REQUIRED**
TM to Provide Network Rail Engineer With Radio.

**Barriers, cones and flashing lamps required each end of road closure**

**Sunbelt Rentals UK (Traffic Management)**
Kemble Airfield Enterprise Park
Cirencester Road
Kemble
GL7 6BQ
☎ 03700 500 792
0845 004 7105

Note
1. All equipment shall be approved and shall comply with the Department Of Transport specification MCE0111. This drawing does not show the normal road works signage that will be required as per Chapter 8.
2. All signs to be in accordance with TSRGD 2016 and to minimum class retroflective.
3. Minimum height of lettering to be 60mm and sign boards to be 1000mm (750mm where appropriate).

This drawing is protected by copyright and the information contained therein is confidential.
This drawing may not be copied and the information therein may not be used, or disclosed to a third party, wholly or in part with the written permission of Sunbelt Rentals UK (Traffic Management).

CROWN COPYRIGHT DATA REPRODUCED BY PERMISSION OF THE CONTROLLER OF HMSO

| CLIENT DETAILS | REP/DEPOT | DRAWN BY |
|---|---|---|
| NetworkRail | DA/213 | DA/213 |

| DATE | SHEET No | VERSION NUMBER |
|---|---|---|
| 30/06/2025 | 1 OF 1 | 001 |

| AMENDED DATE | AMENDED BY | SCALE |
|---|---|---|
| | | NOT TO SCALE |

This layout is for installation by NRSWA, Lantra 12A,12B,12D qualified persons.

**ADDRESS**
Oldends Lane
Level Crossing
Stonehouse
GL10 2DG

BUS ROUTE AFFECTED

ROAD CLOSURE
DIVERSION
CLOCKWISE DIVERSION
ANTI-CLOCKWISE DIVERSION
ROAD CLOSURE SIGN

| | |
|---|---|
| ROAD CLOSURE LENGTH (APPROX) | 250 M |
| ROAD CLOSURE WIDTH (APPROX) | 5.2 M |

**Contract Number** **213-S017640**