Key

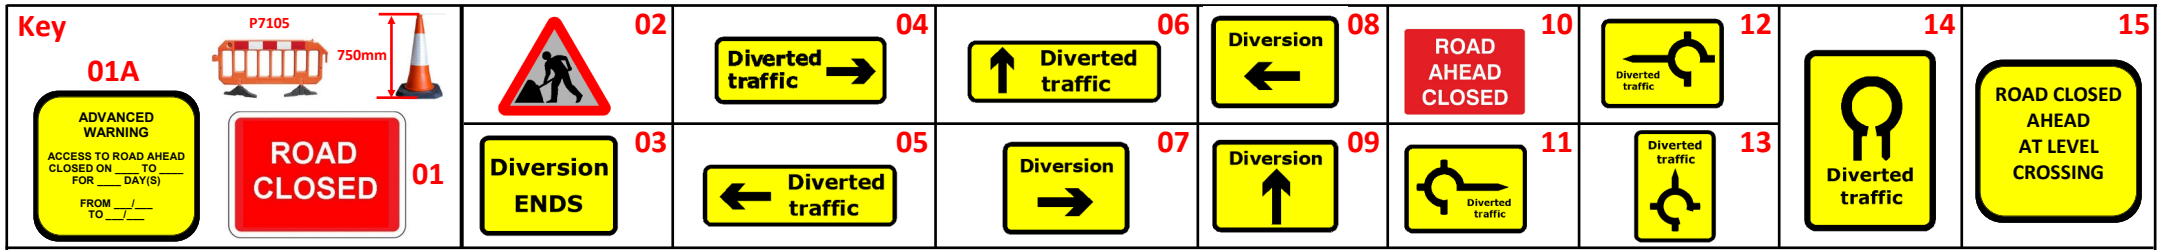

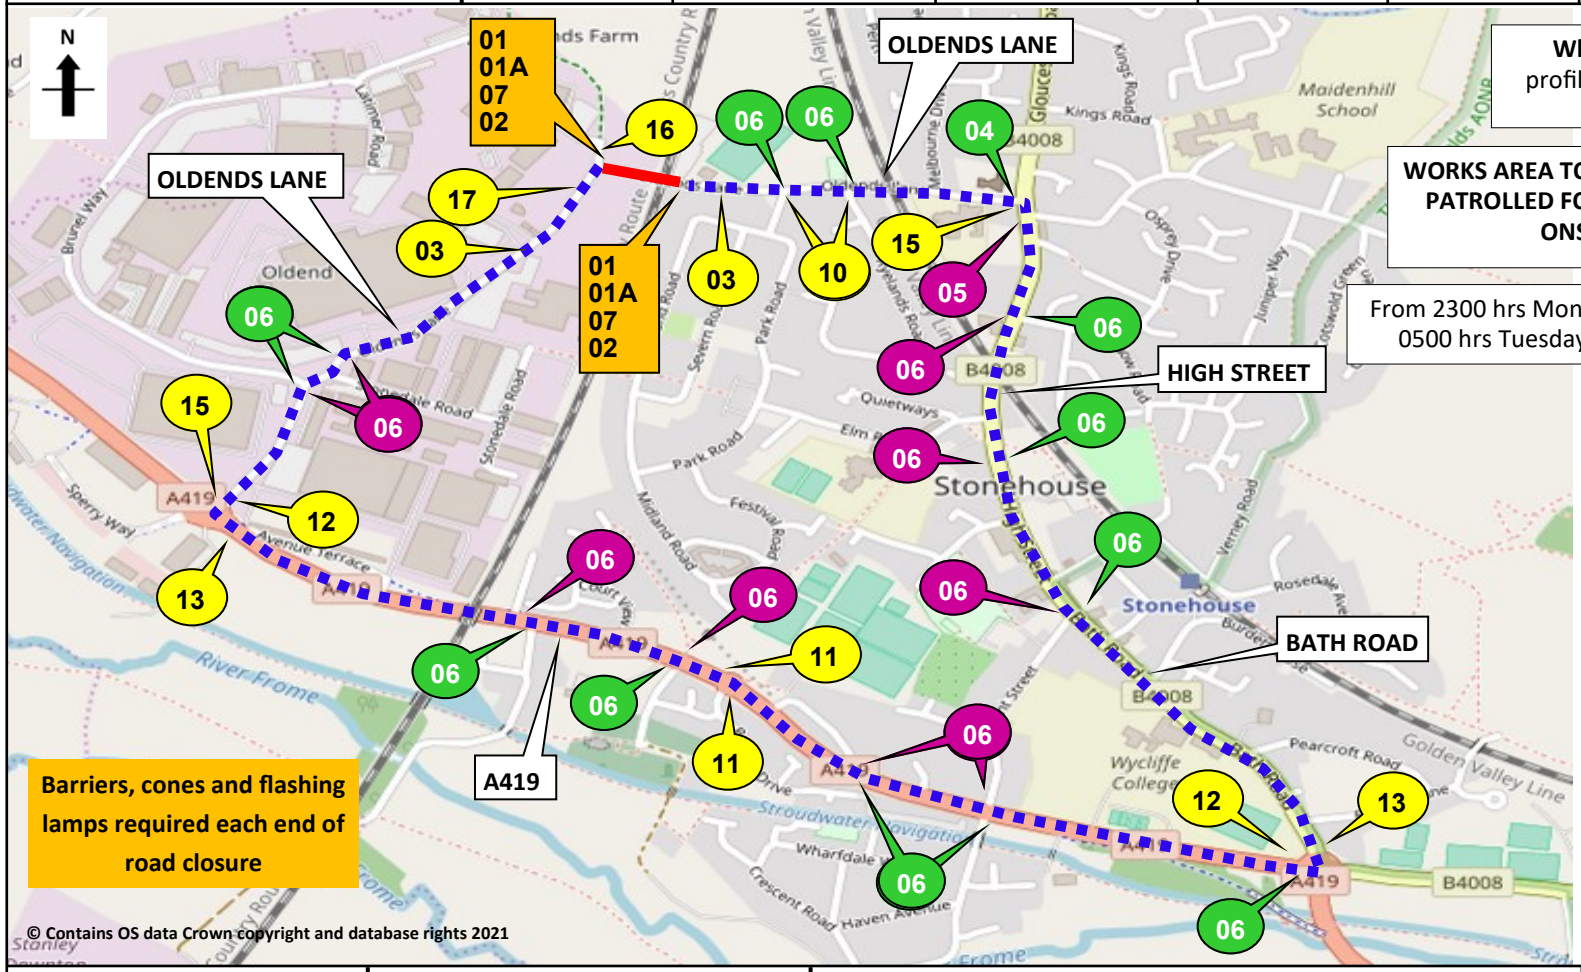

What 3 Words:
profiled.stews.desks

WORKS AREA TO BE AIR LOCKED AND PATROLLED FOR PEDESTRIANS BY ONSITE TMO

From 2300 hrs Monday 12th August until 0500 hrs Tuesday 13th August 2024

16 ROAD AHEAD CLOSED

17 ROAD AHEAD CLOSED

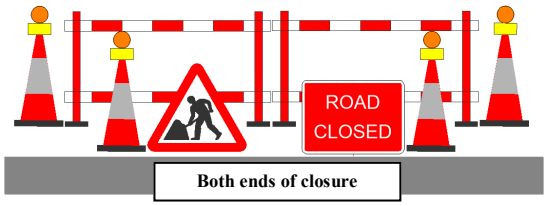

SUNBELT RENTALS

Sunbelt Rentals UK (Traffic Management)
Kemble Airfield Enterprise Park
Cirencester Road
Kemble
GL7 6BQ
☎ 03700 500 792
🗎 0845 004 7105

Note
1. All equipment shall be approved and shall comply with the Department Of Transport specification MCE0111. This drawing does not show the normal road works signage that will be required as per Chapter 8.
2. All signs to be in accordance with TSRGD 2016 and to minimum class retroflective.
3. Minimum height of lettering to be 60mm and sign boards to be 1000mm (750mm where appropriate).

This drawing is protected by copyright and the information contained therein is confidential.
This drawing may not be copied and the information therein may not be used, or disclosed to a third party, wholly or in part with the written permission of Sunbelt Rentals UK (Traffic Management).

CROWN COPYRIGHT DATA REPRODUCED BY PERMISSION OF THE CONTROLLER OF HMSO

CLIENT DETAILS	REP/DEPOT	DRAWN BY
NETWORK RAIL	DA/213	NB/213

DATE	SHEET No	VERSION NUMBER
16/04/2023	1 OF 1	002

AMENDED DATE	AMENDED BY	SCALE
23/05/2024	DFP/213	NOT TO SCALE

This layout is for installation by NRSWA, Lantra 12A,12B,12D qualified persons.

ADDRESS
Oldends Lane
Level Crossing
Stonehouse
GL10 2DG

BUS ROUTE AFFECTED

ROAD CLOSURE
DIVERSION
CLOCKWISE DIVERSION
ANTI-CLOCKWISE DIVERSION
ROAD CLOSURE SIGN

ROAD CLOSURE LENGTH (APPROX)	250 M
ROAD CLOSURE WIDTH (APPROX)	5.2 M

Contract Number 213-S015558